


Schedule B

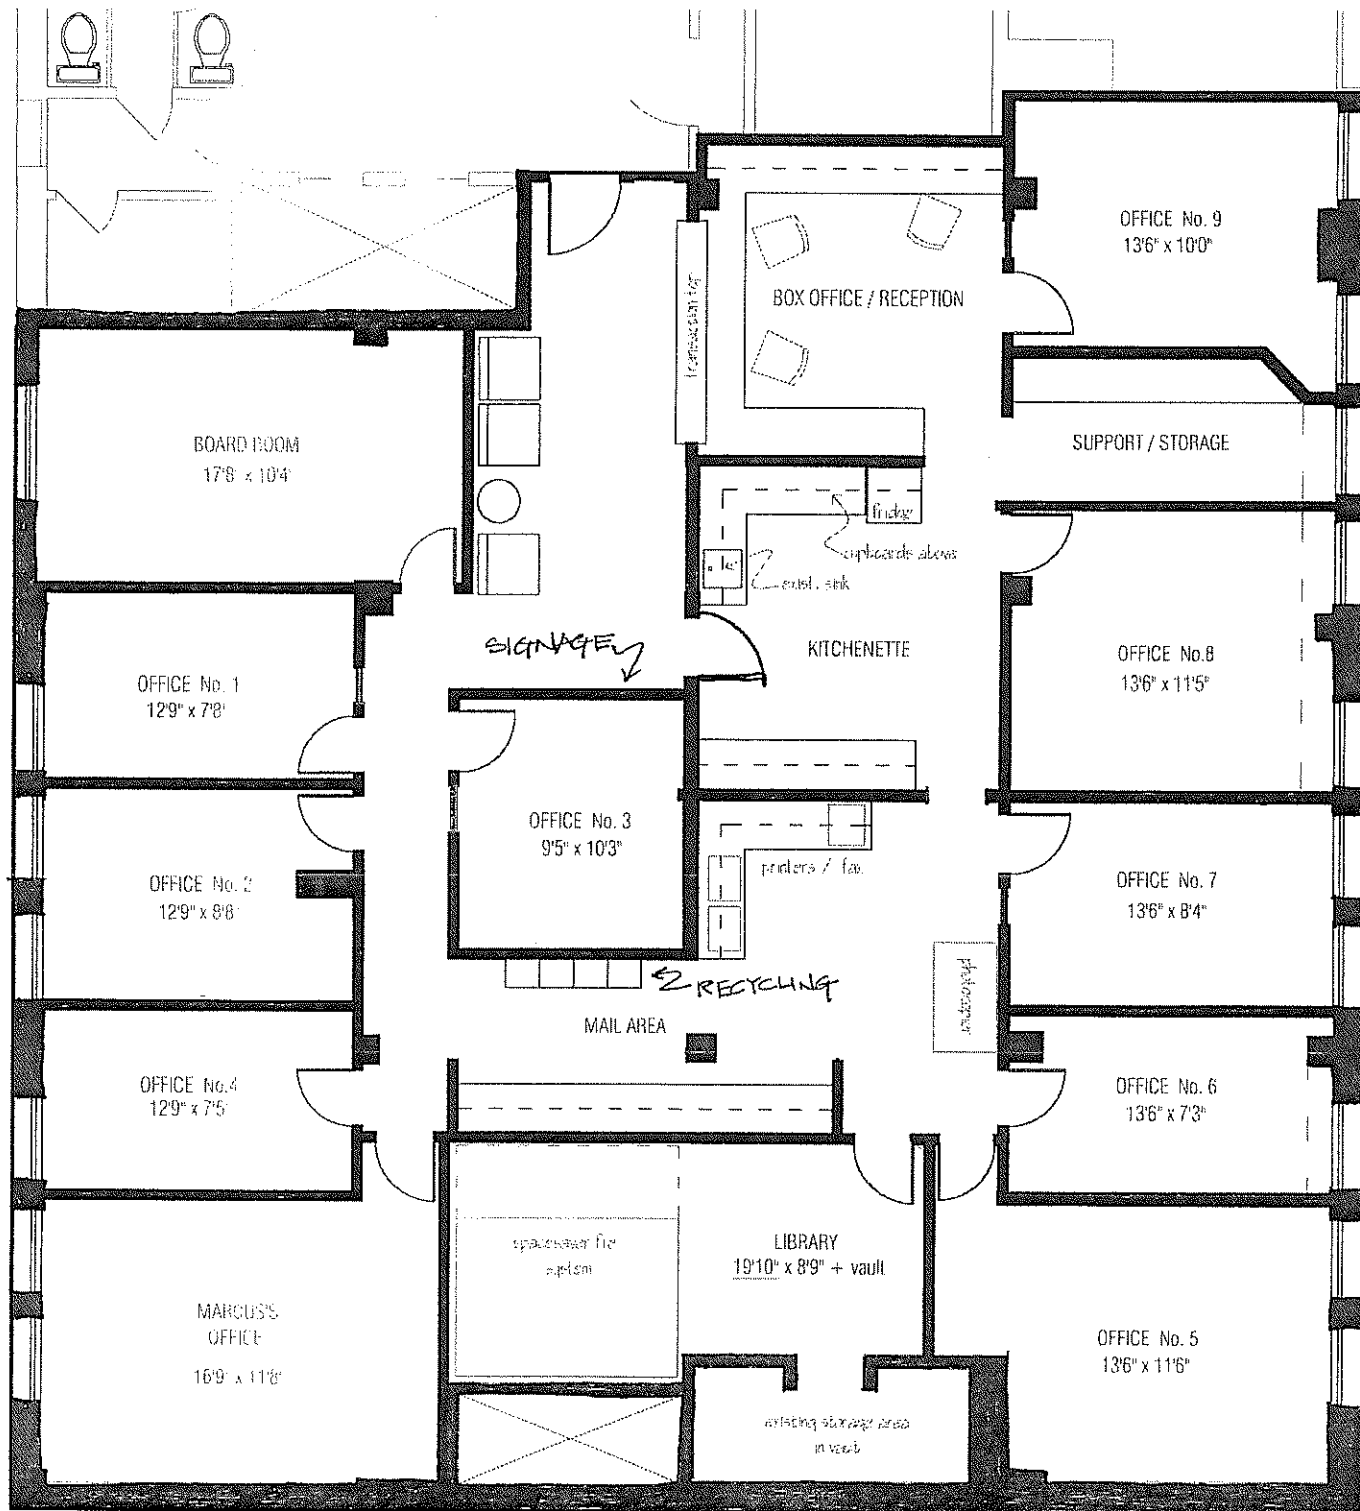

COASTAL
CONSTRUCTION
DEVELOPMENT

541 HERALD ST.
VICTORIA, BC
V8W 1S5
TEL 250.386.9000
FAX 250.386.9008

DATE:	06 / 08 / 2006
SCALE:	nls
DRAWN BY:	as
SHEET TITLE:	PROPOSED LAYOUT
DRAWING NO.	