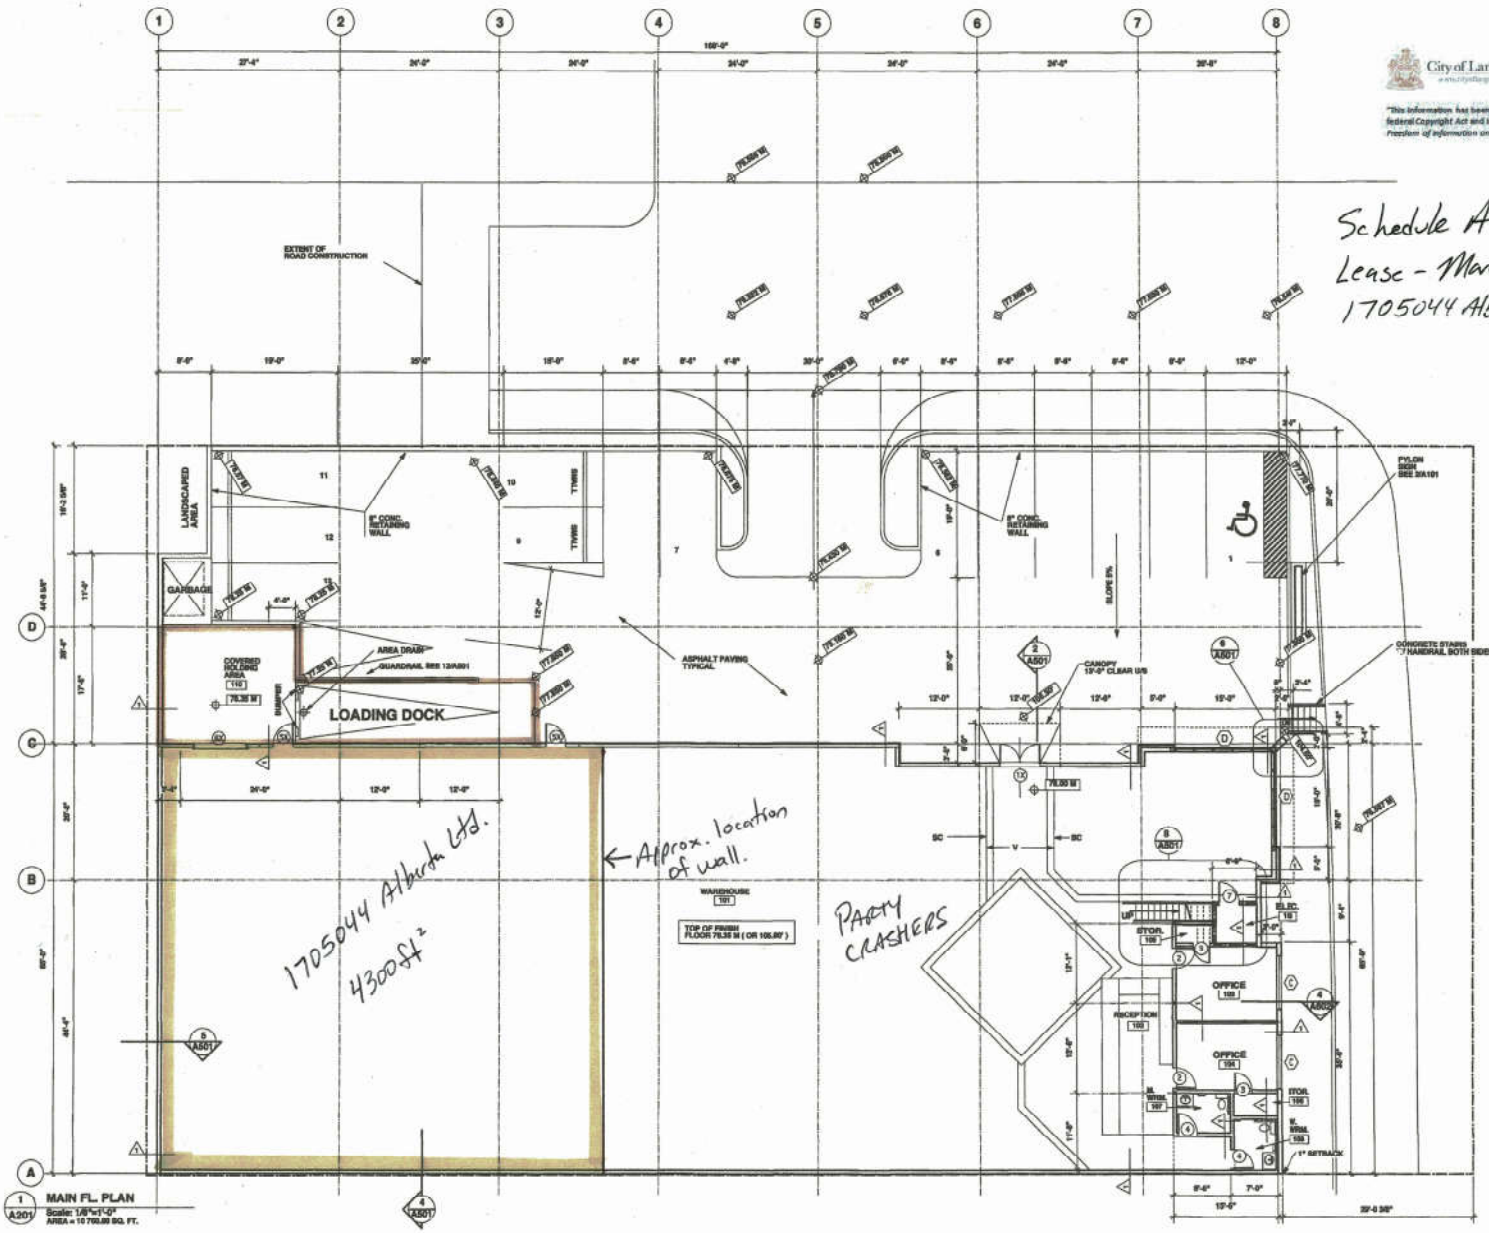

1 A201 MAIN FL. PLAN
Scale: 1/8"=1'-0"
AREA = 10 700.00 SQ. FT.

City of Langford
www.cityofLangford.ca

"This information has been provided subject to the federal Copyright Act and in accordance with the provincial Freedom of Information and Protection of Privacy Act."

Schedule A
Lease - March 11, 2019
1705044 Alberta Ltd.

FORM AND CHARACTER APPROVED
City of Langford Planning Department
Authorized Signature Date 2007-07-16

RECEIVED
JUL 27 2007
BUILDING INSPECTION CITY OF LANGFORD

FINISHED GRADE: 96.00'
EXISTING GRADE: 96.00'

REVISIONS	ISSUED FOR
ALL FOR CONSULT COMMENTS	FOR MUNICIPAL PREMISSION
OCT. 5, 2004	PRELIMINARY
OCT. 5, 2004	PRELIMINARY LAYOUT
NOV. 24, 2004	A/D FOR PLANNING & ZONING COMM.
JUNE 15, 2005	A/D FOR DP & ZONING COMM.
JULY 26, 2006	A/D FOR DP & ZONING COMM.
JUL. 16, 2007	FOR 2006 BCBC

NISRA ARCHITECT LTD.

PROPOSED WAREHOUSE FOR END OF THE ROLL ON 2264 MILLSTREAM ROAD, VICTORIA, B.C.
FOR GOOD DEVELOPMENT CORPORATION

MAIN FLOOR PLAN
SCALE: AS NOTED
JULY 12, 2004
DRAWN PKM

PROJECT NO. 04-22

A-201